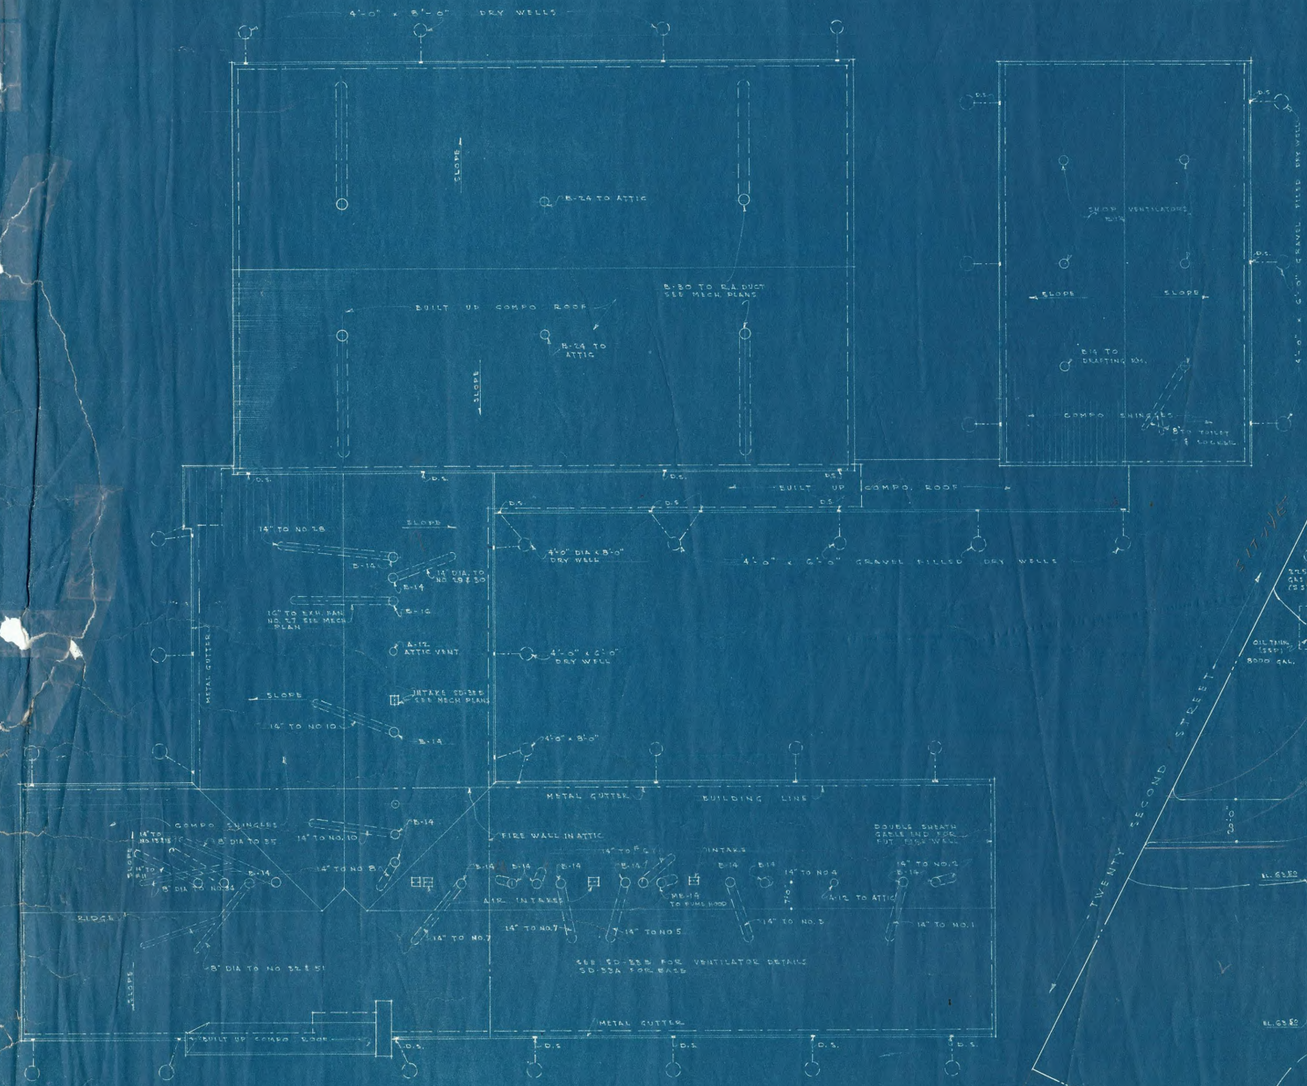

ROOF PLAN
SCALE: 1/16" = 1'-0"

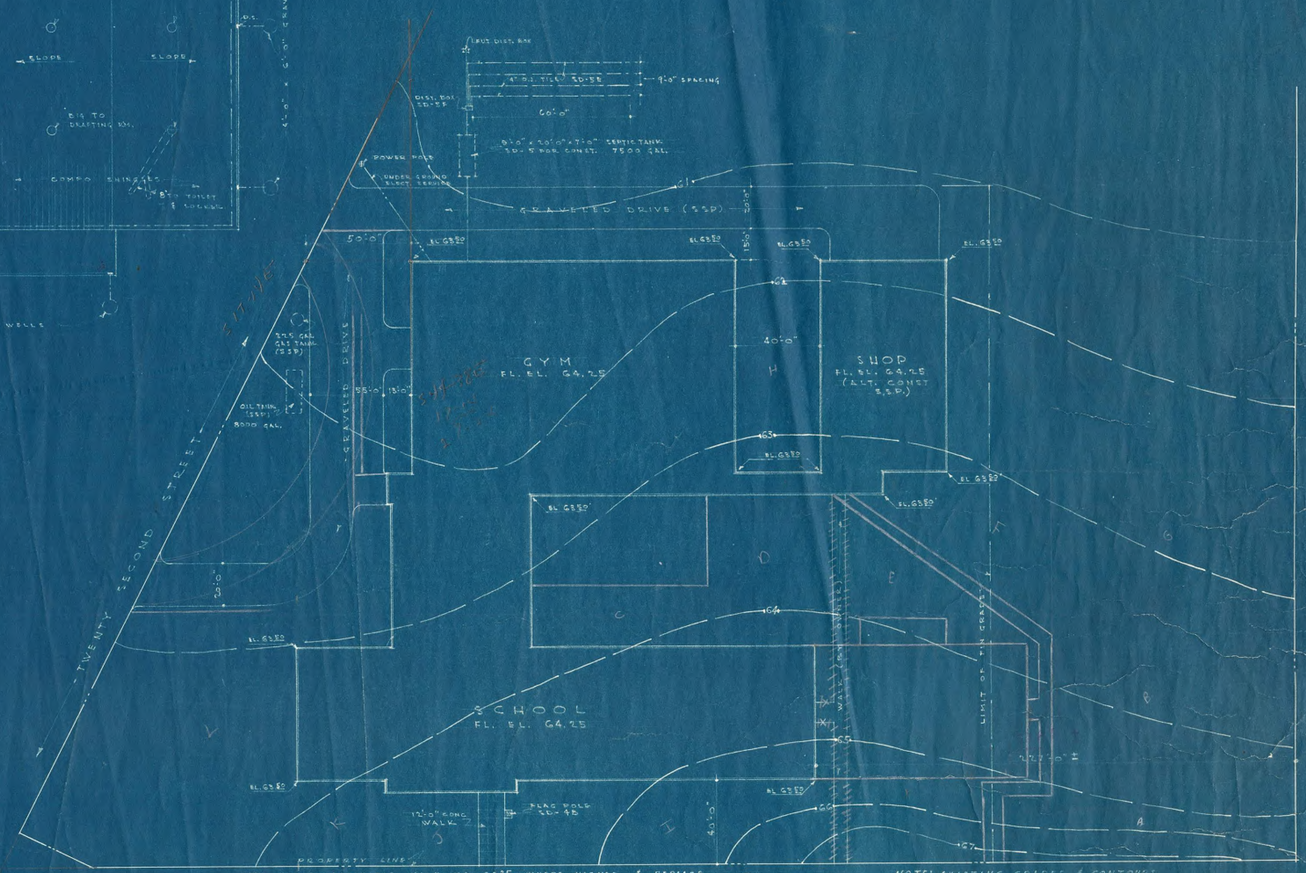

PLOT PLAN
SCALE: 1" = 30'-0"

NOTE: EXISTING GRADES & CONTOURS SHOWN ARE SEA LEVEL DATUM & ARE APPROXIMATE - CONTRACTOR MUST VERIFY.
CONTOURS SHOW EXIST GRADES - FIGURES FINISH GRADES.

N

REVISED	PLOT PLAN UNION HIGH SCHOOL DISTRICT 15 DOUGLAS COUNTY REEDSPORT, OREGON
SCALE: NOTED COMM: 45-55 DRAWN BY: CHC DATE: 5-17-45	FREEMAN & HAYSLIP ASSOCIATED ARCHITECTS 304 POSTAL BLDG. PORTLAND, OREGON

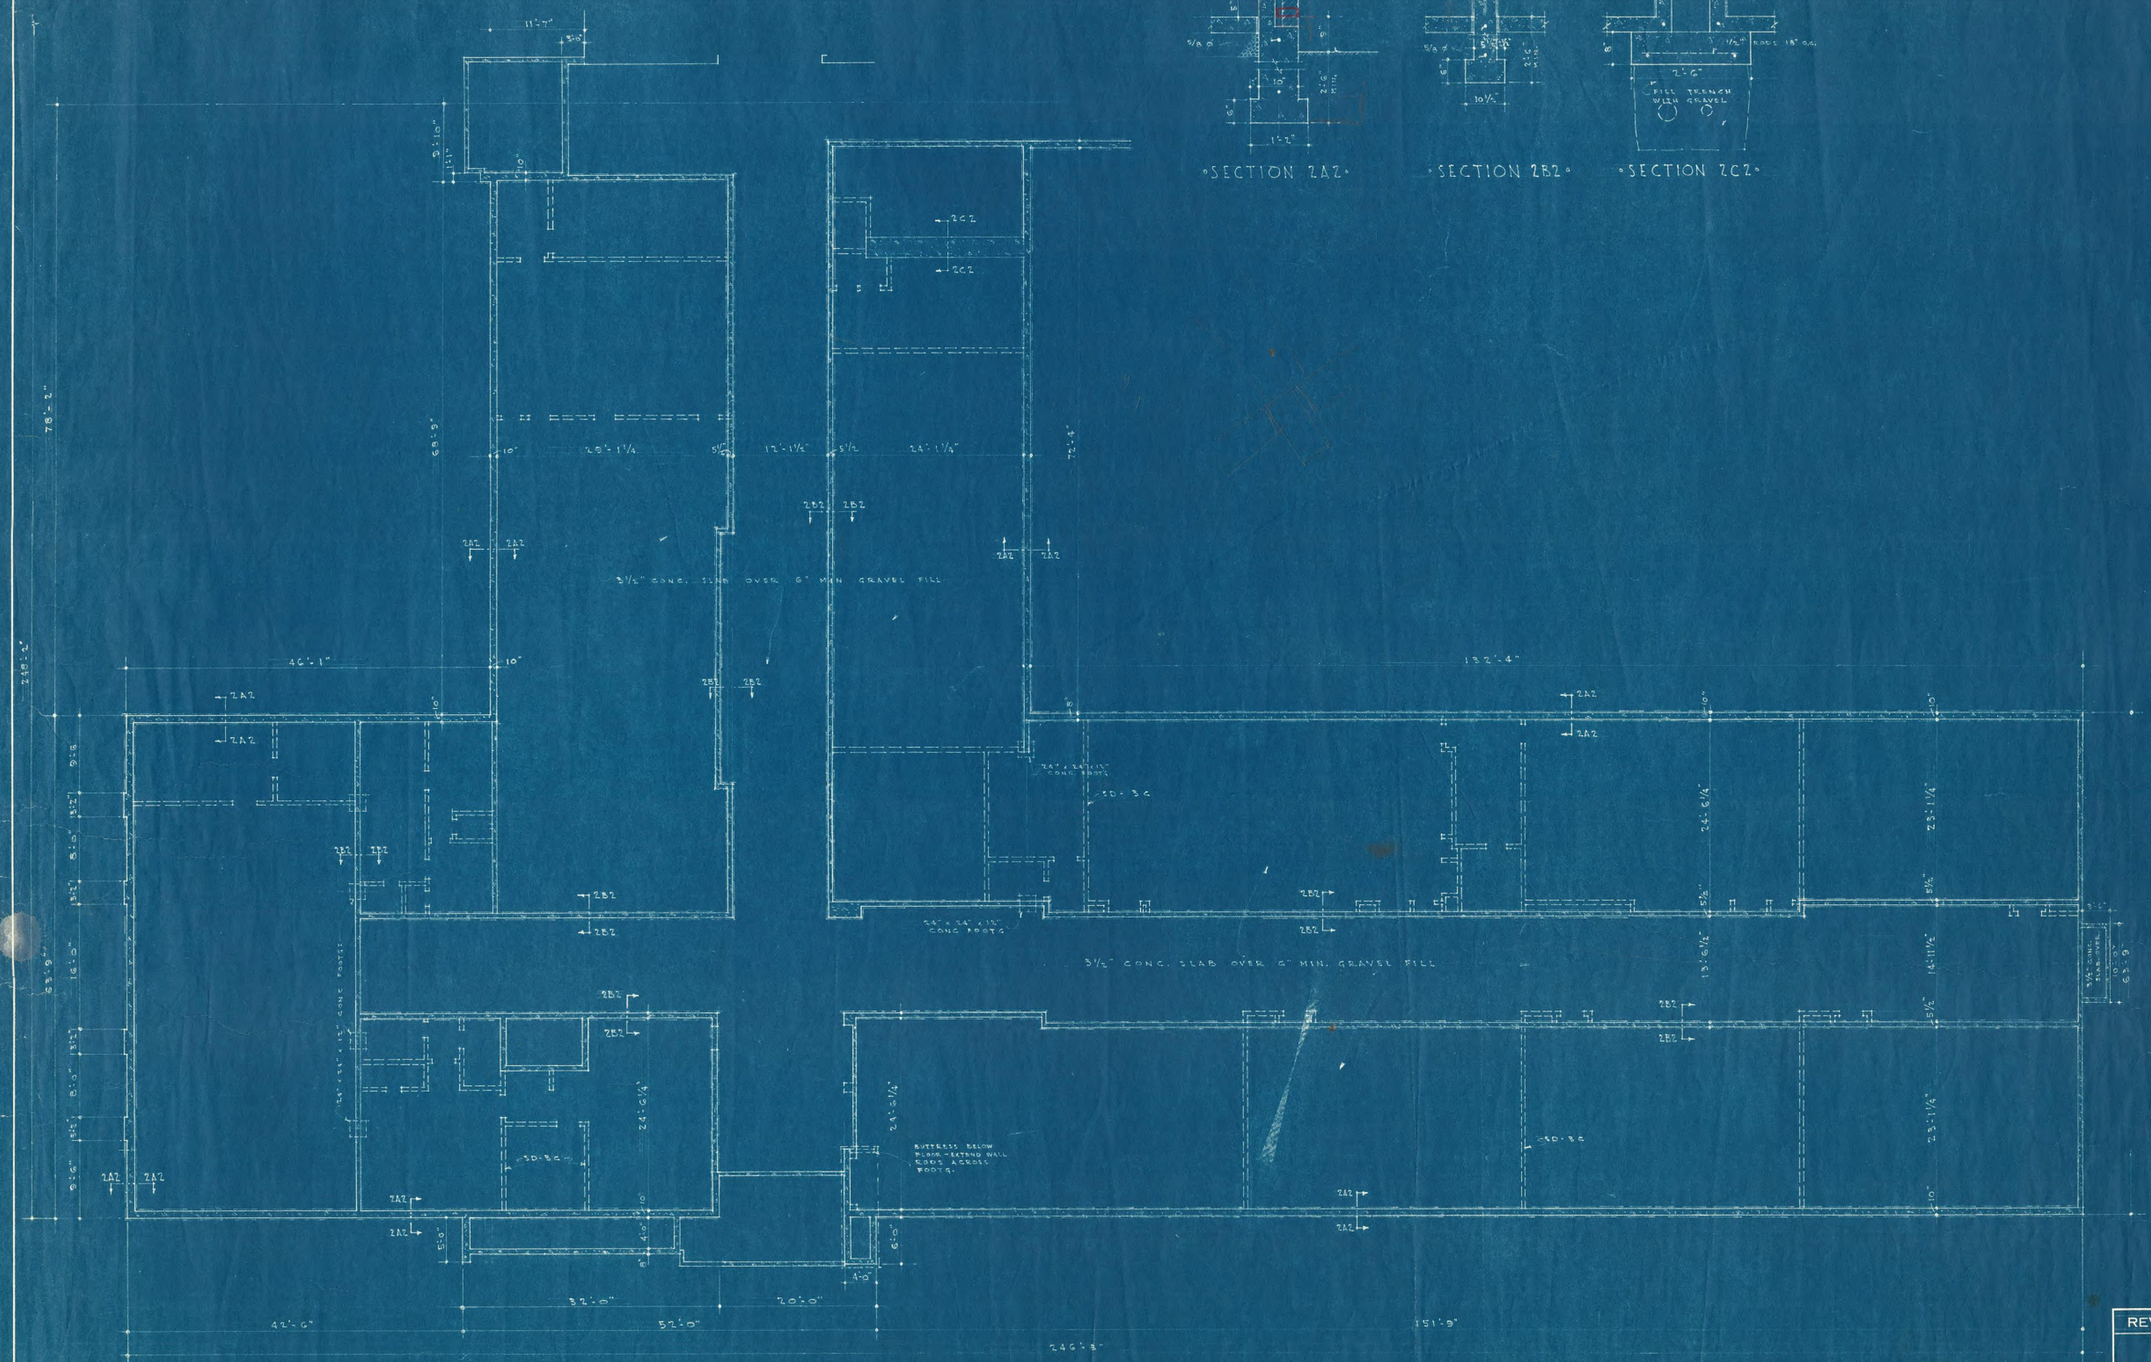

FOUNDATION PLAN

SCALE: 1/8" = 1'-0"

A

REVISED	FOUNDATION PLAN (A)
	UNION HIGH SCHOOL DISTRICT 5 DOUGLAS COUNTY ROSEBURG OREGON
SCALE: NOTED	FREEMAN & HAYSLIP ASSOCIATED ARCHITECTS 304 POSTAL BLDG. PORTLAND, OREGON
COMM: 45-31	
DRAWN BY: R.H.O.	
DATE: 3-17-49	

2

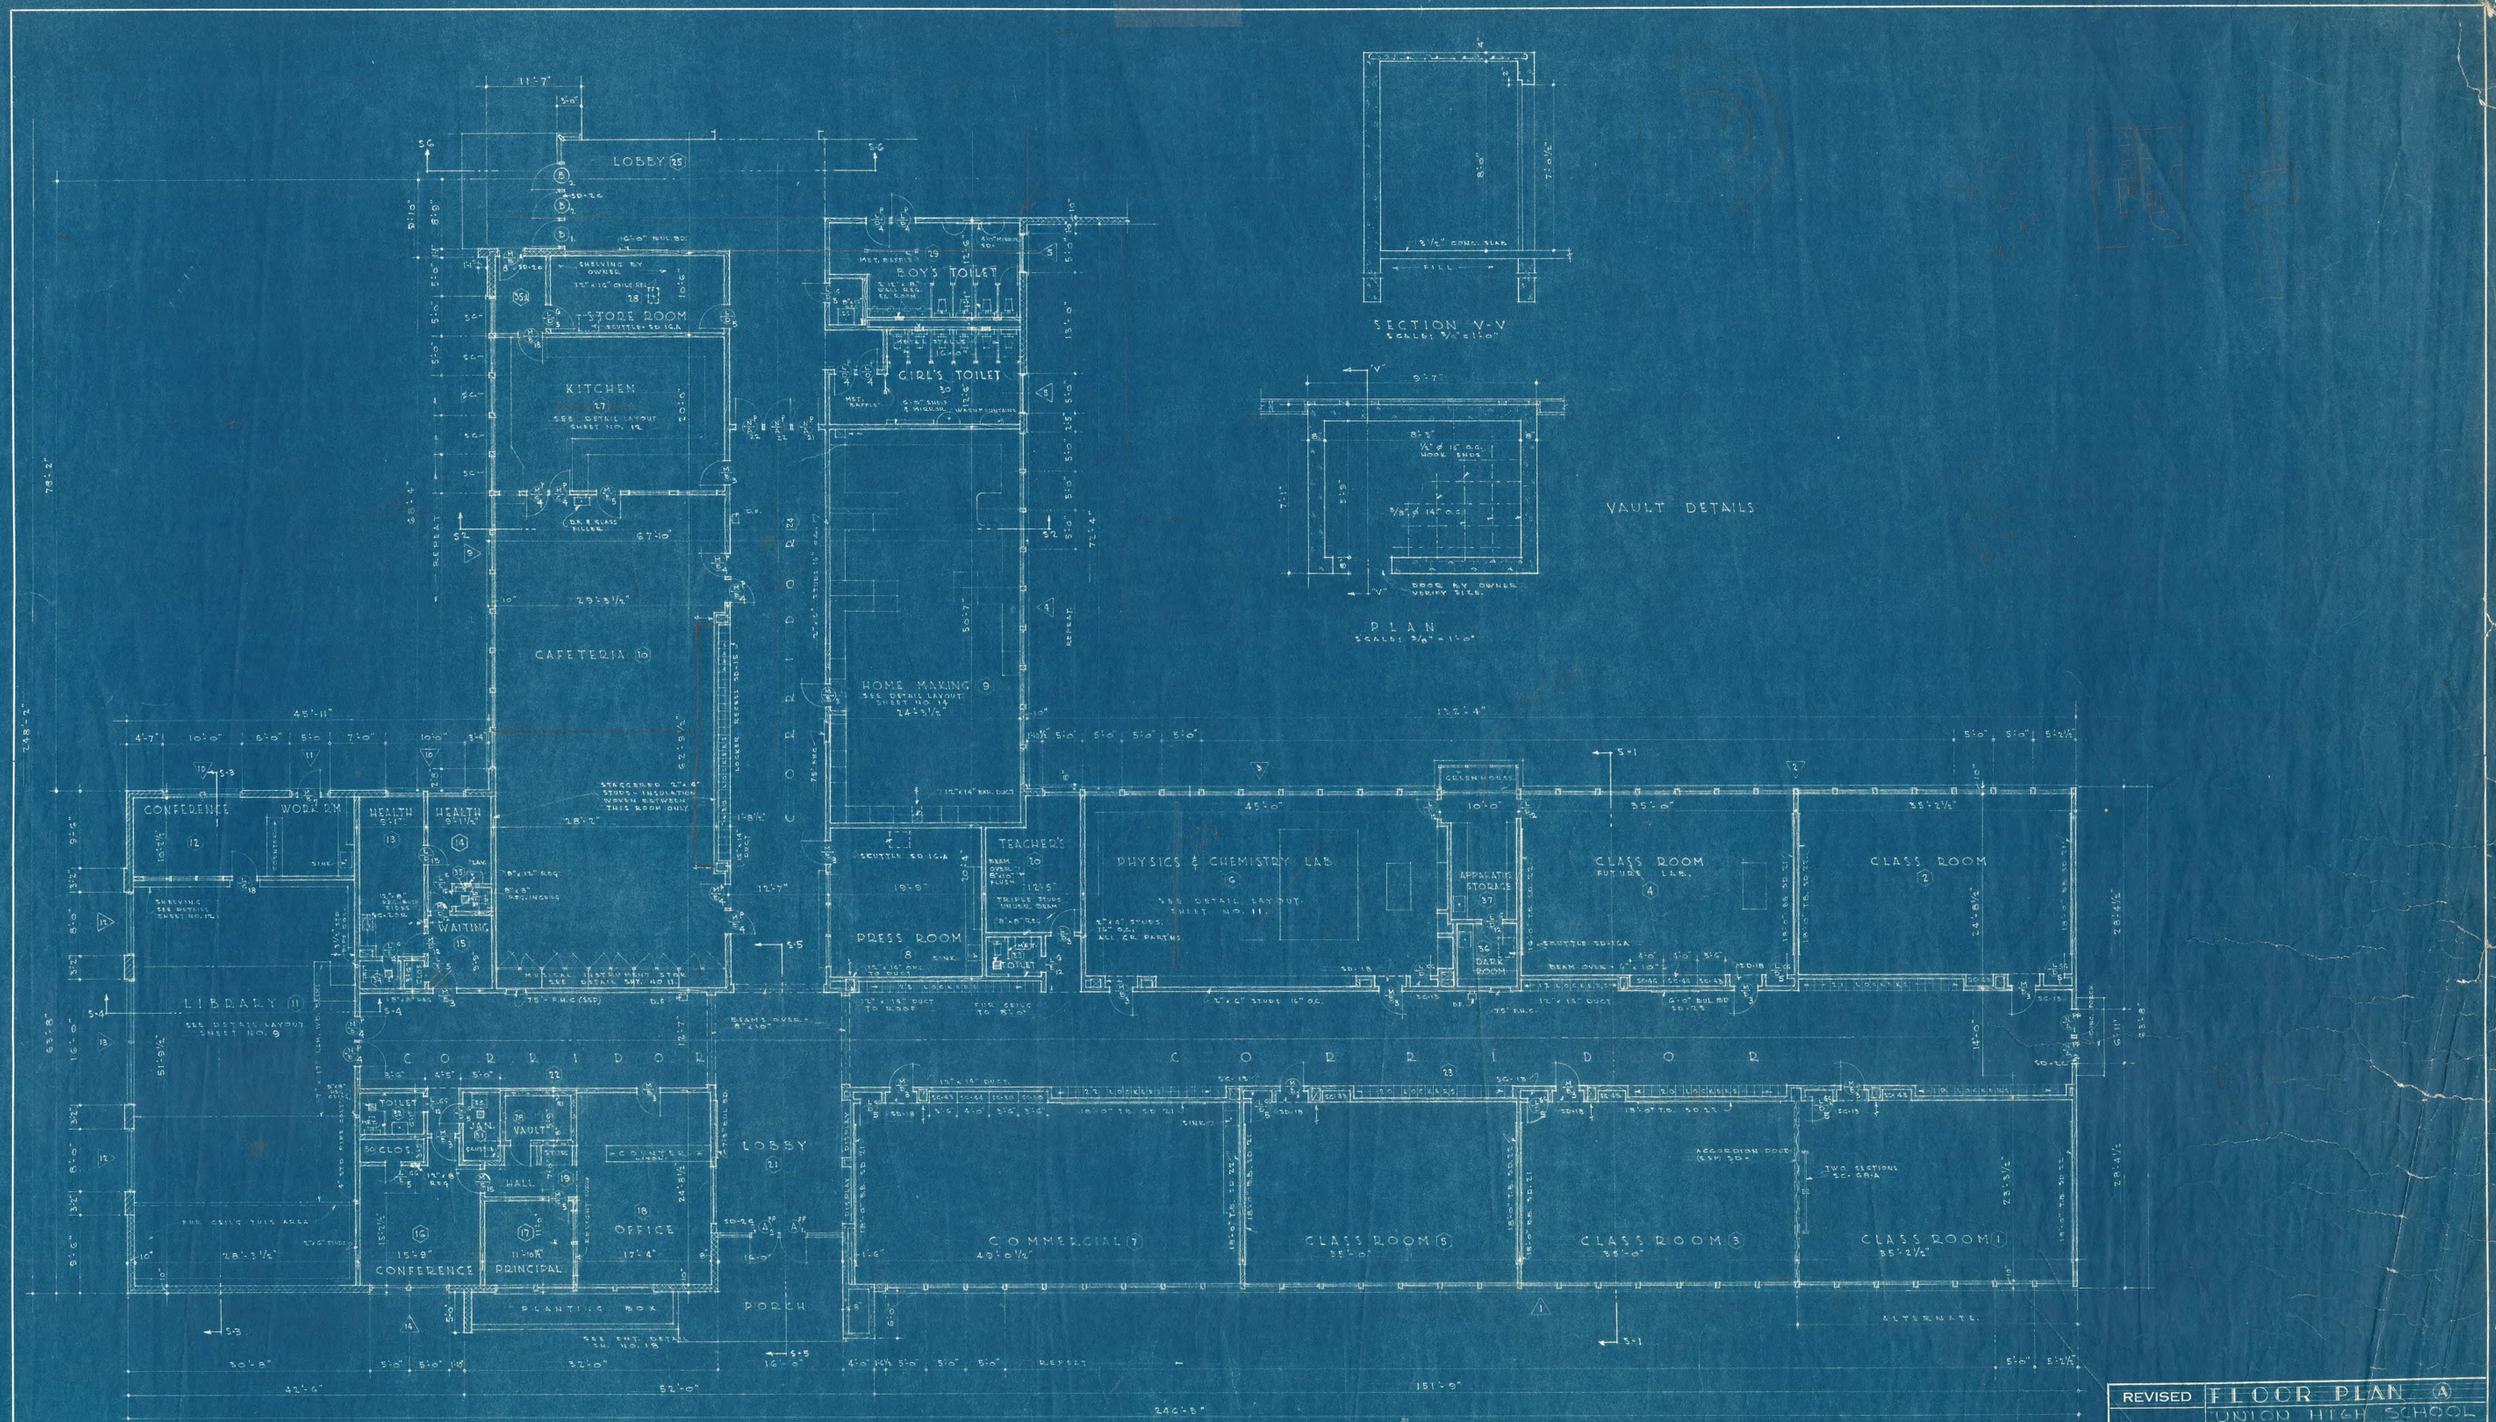
LOBBY 25
STORE ROOM 18
KITCHEN 27
CAFETERIA 10
BOY'S TOILET 29
GIRL'S TOILET 30
HOME MAKING 9
CONFERENCE 12
WORK RM
HEALTH 13
HEALTH 14
WAITING 15
LIBRARY 11
TEACHER'S 10
PHYSICS & CHEMISTRY LAB 6
APPARATUS STORAGE 37
DARK ROOM 36
CLASS ROOM 4
CLASS ROOM 2
PRESS ROOM 8
CORRIDOR
TOILET
JAN.
VAULT
HALL
CONFERENCE 16
PRINCIPAL 17
OFFICE 18
LOBBY 21
PORCH
PLANTING BOX
COMMERCIAL 7
CLASS ROOM 5
CLASS ROOM 3
CLASS ROOM 1
ALTERNATE
FLOOR PLAN
SCALE: 1/8" = 1'-0"
SECTION V-V
SCALE: 3/4" = 1'-0"
PLAN
SCALE: 3/8" = 1'-0"
VAULT DETAILS
REVISED
FLOOR PLAN (A)
UNION HIGH SCHOOL DISTRICT 13
DOUGLAS COUNTY
REEDSPORT OREGON
SCALE: NOTED
COMM. 42-31
DRAWN BY: D.H.G.
DATE: 3-17-49
FREEMAN & HAYSLIP
ASSOCIATED ARCHITECTS
304 POSTAL BLDG.
PORTLAND, OREGON
4

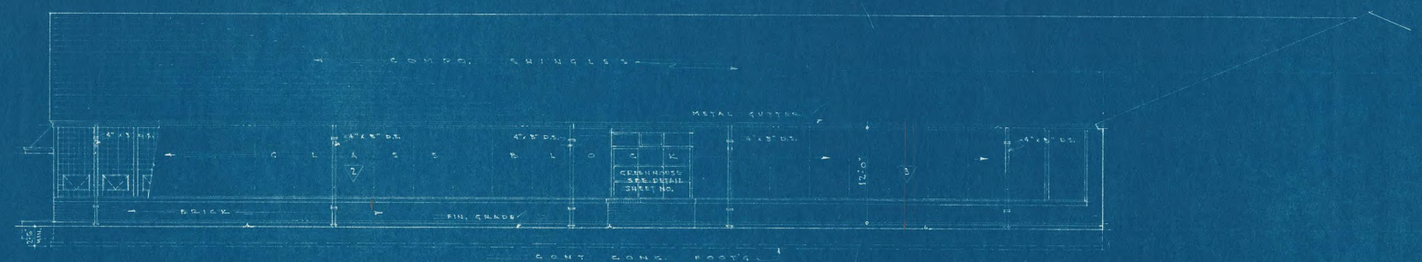

S O U T H E A S T E L E V A T I O N
CLASSROOM WING
SCALE: 1/8" = 1'-0"

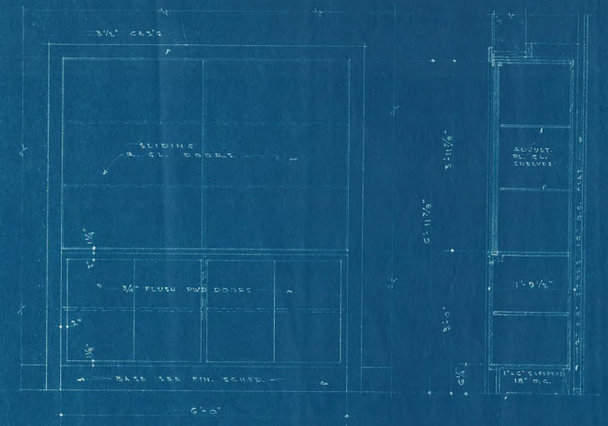

ELEVATION SECTION
T R O P H Y C A S E D E T A I L S
DISPLAY CASES SIMILAR
SCALE: 3/4" = 1'-0"

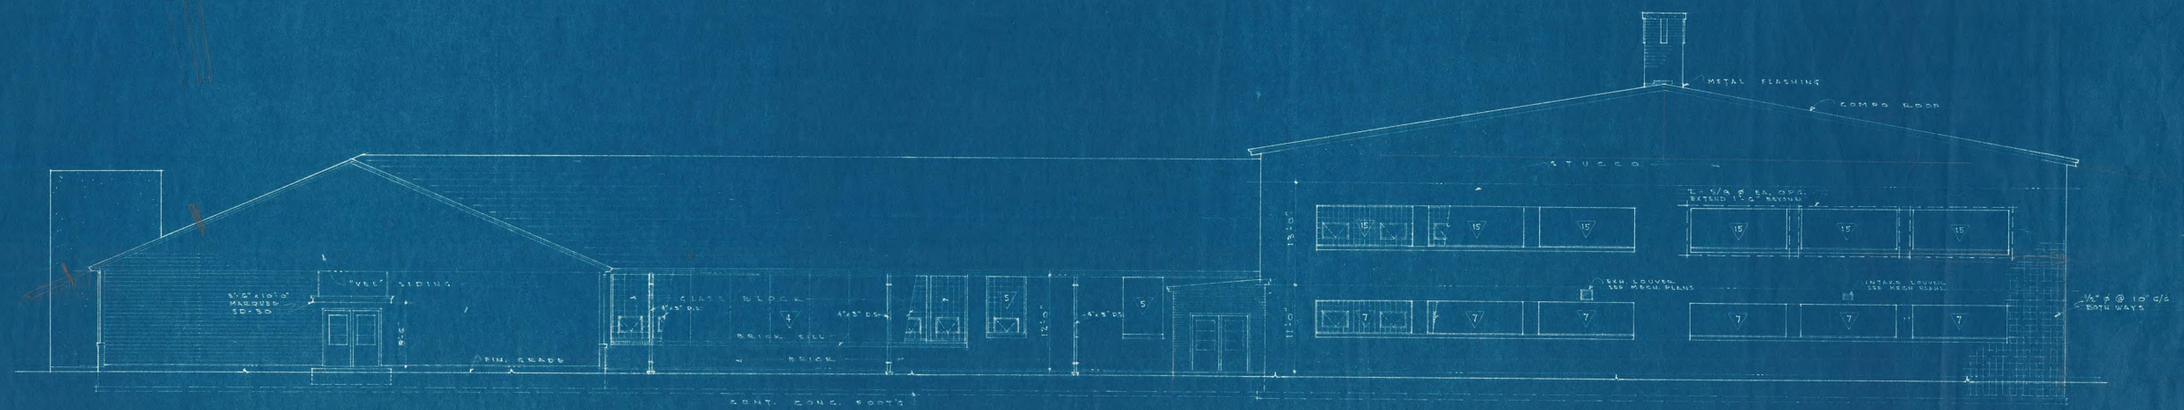

S O U T H W E S T E L E V A T I O N
SCALE: 1/8" = 1'-0"

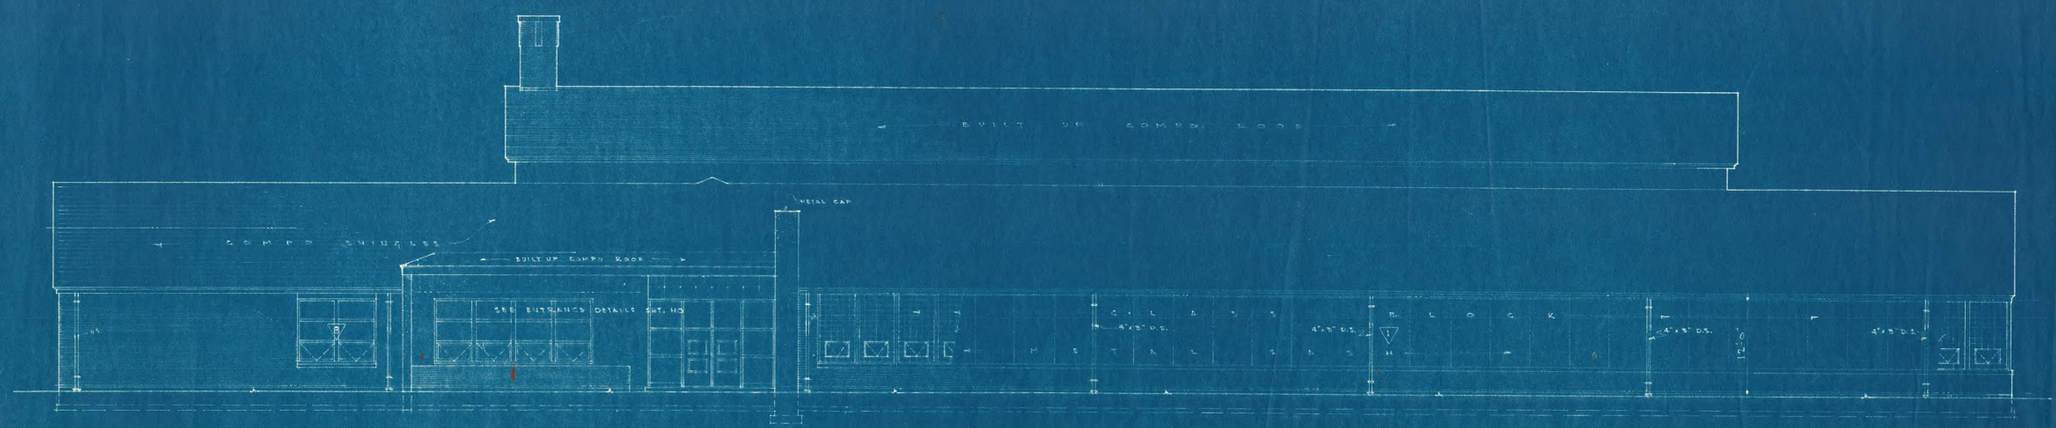

N O R T H W E S T E L E V A T I O N
SCALE: 1/8" = 1'-0"

REVISE

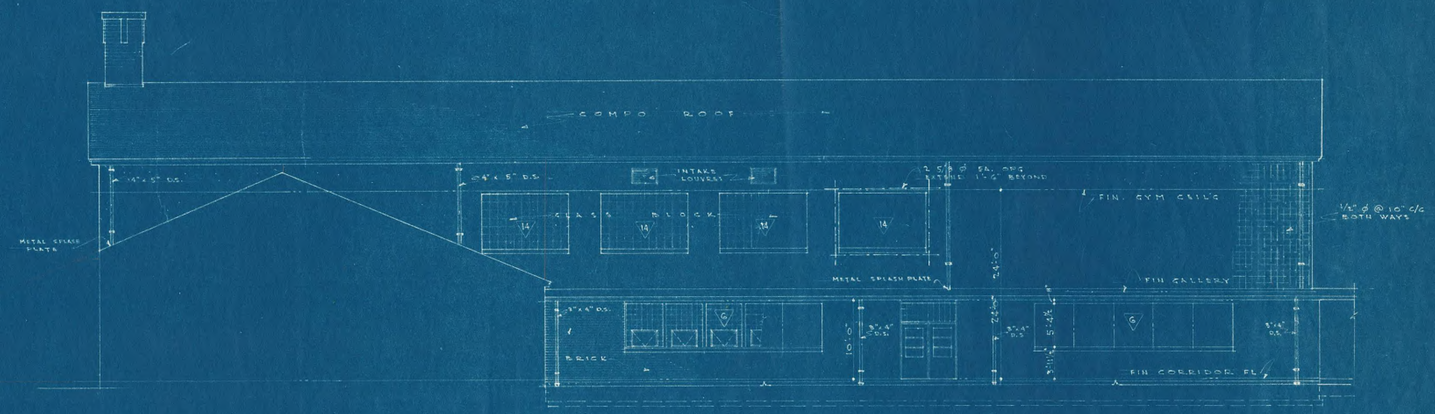

NORTHWEST ELEVATION
GYMNASIUM
SCALE: 1/8" = 1'-0"

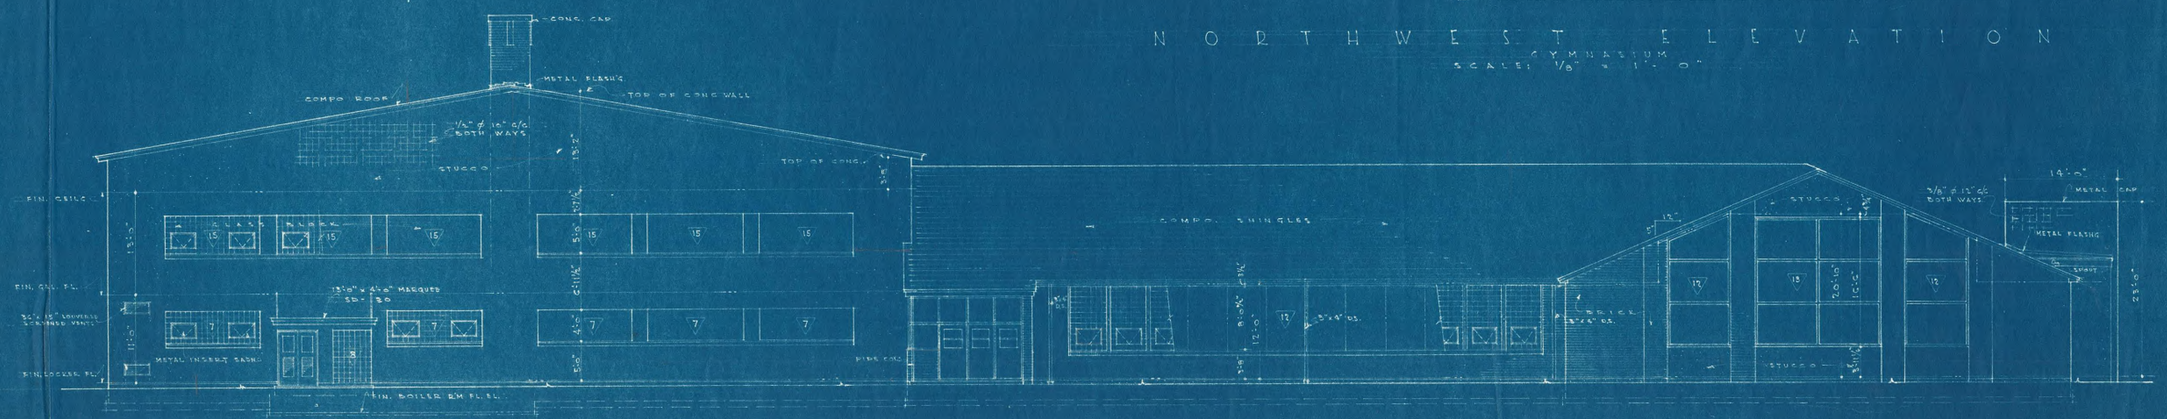

NORTHEAST ELEVATION
SCALE: 1/8" = 1'-0"

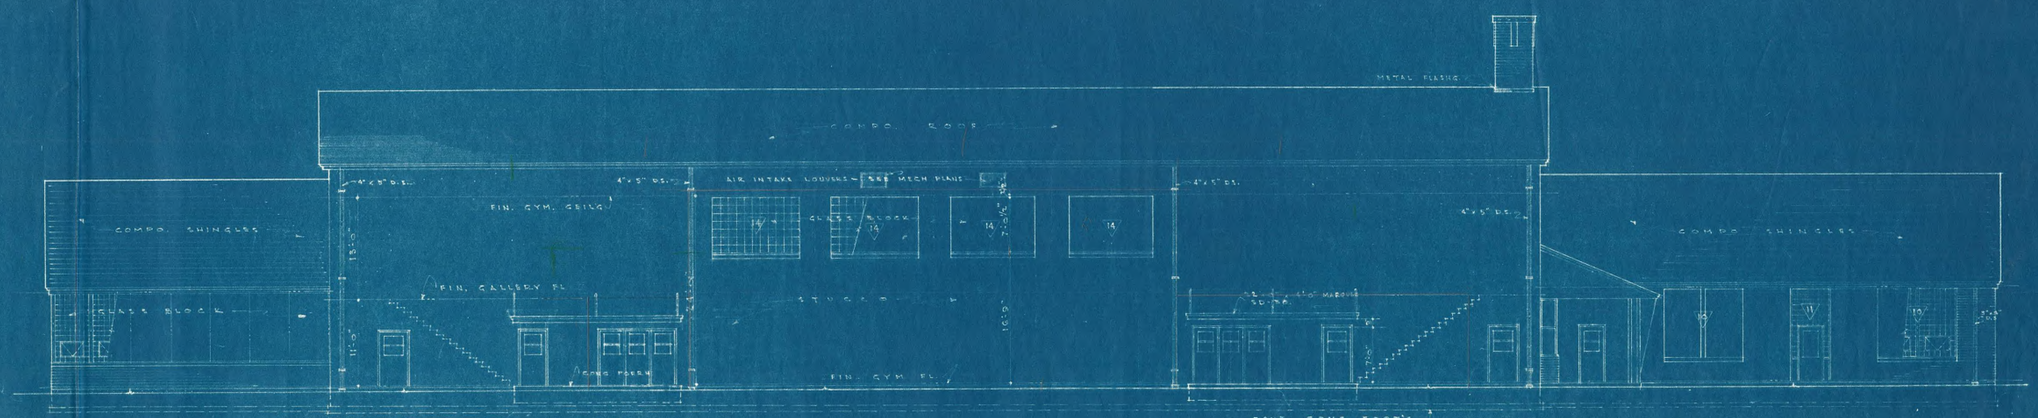

SOUTHEAST ELEVATION
SCALE: 1/8" = 1'-0"

REVISED	ELEVATIONS
	UNION HIGH SCHOOL DISTRICT 13 DOUGLAS COUNTY REEDSPORT, OREGON
SCALE: NOTED	FREEMAN & HAYSLIP ASSOCIATED ARCHITECTS 304 POSTAL BLDG. PORTLAND, OREGON
COMM. 45-31	
DRAWN BY: R.H.C.	
DATE: 3-17-49	8

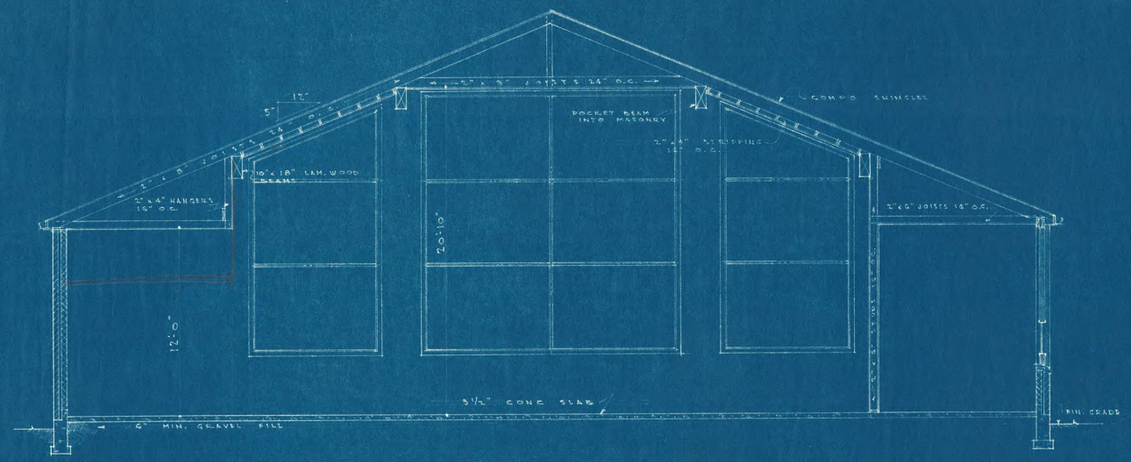

S E C T I O N S · 3
SCALE: 1/4" = 1'-0"

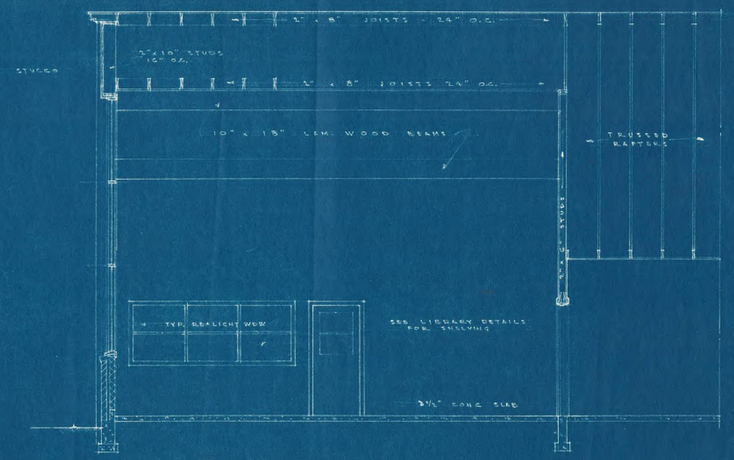

S E C T I O N S · 4
SCALE 1/4" = 1'-0"

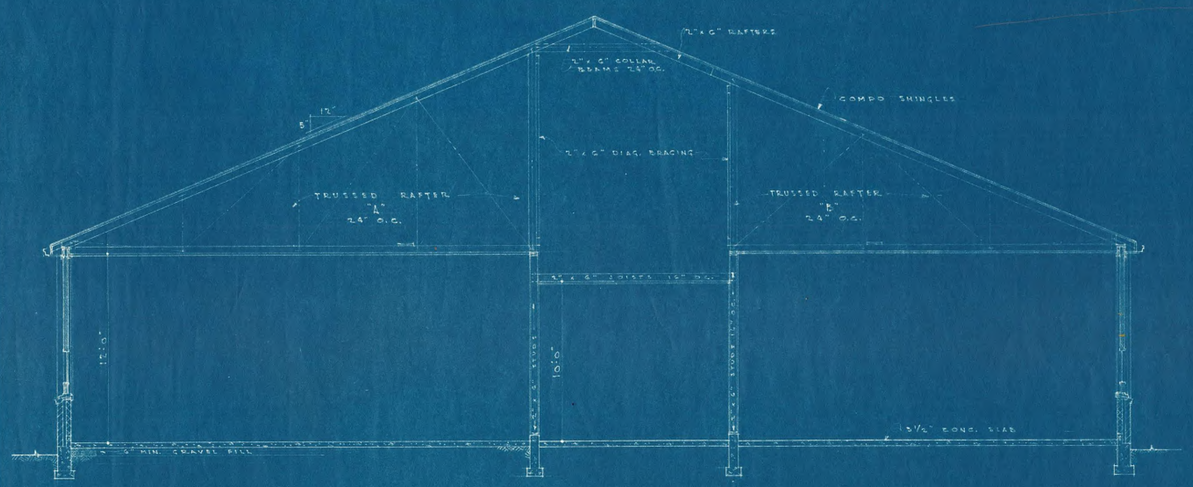

S E C T I O N S · 2
SCALE: 1/4" = 1'-0"

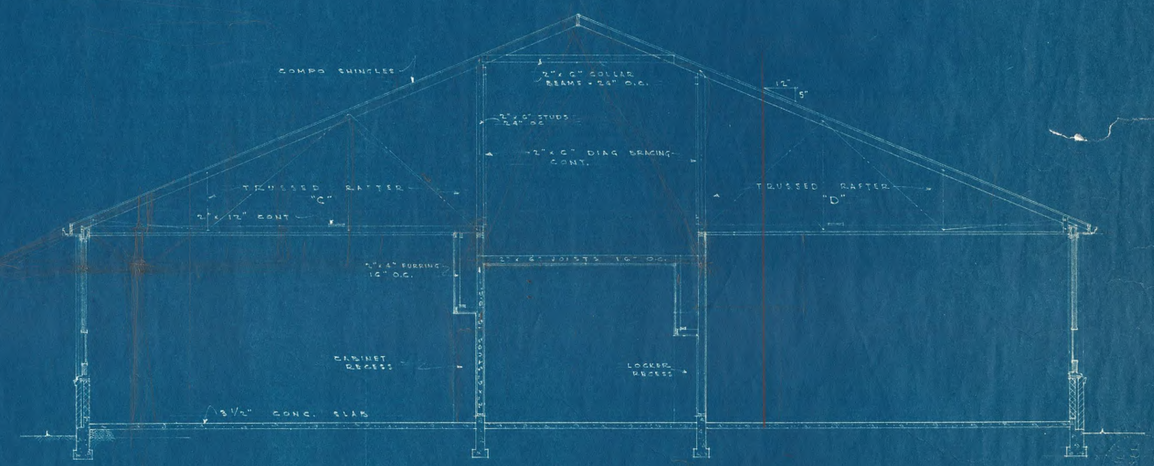

S E C T I O N S · 1
SCALE: 1/4" = 1'-0"

REVISED	SECTIONS UNION HIGH SCHOOL DISTRICT 15 DOUGLAS COUNTY REEDSPORT OREGON	
SCALE: NOTED COMM: 55-31 DRAWN BY: E.J.C. DATE:	FREEMAN & HAYSLIP ASSOCIATED ARCHITECTS 304 POSTAL BLDG. PORTLAND, OREGON	13

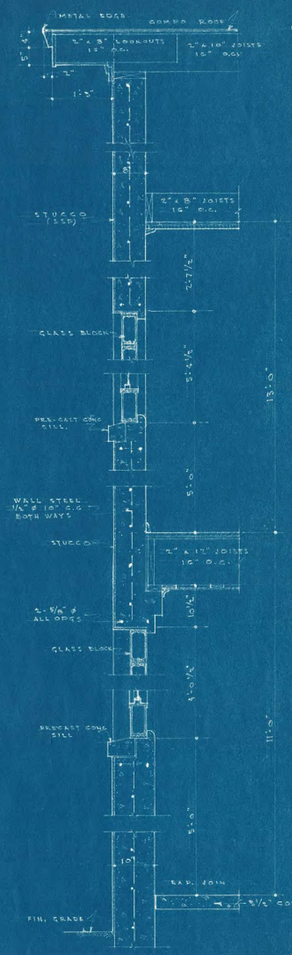

S E C T I O N DS-1
SCALE: 3/4" = 1'-0"

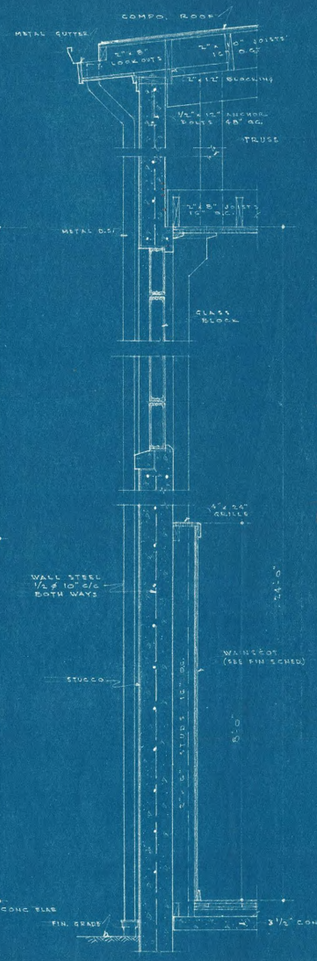

S E C T I O N DS-2
SCALE: 3/4" = 1'-0"

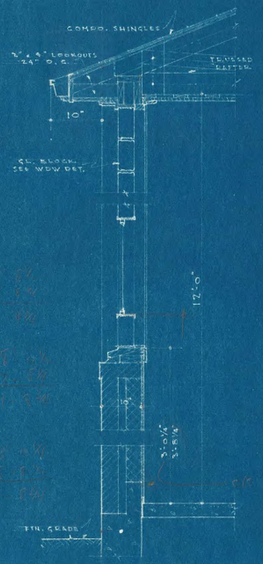

S E C T I O N DS-3
SCALE: 3/4" = 1'-0"

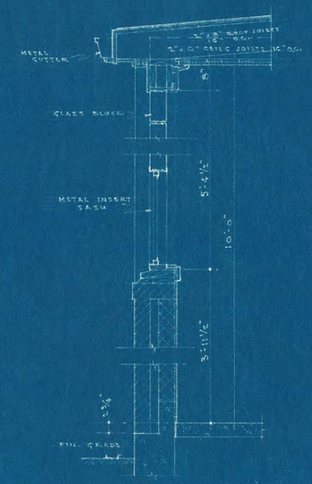

S E C T I O N DS-4
SCALE: 3/4" = 1'-0"

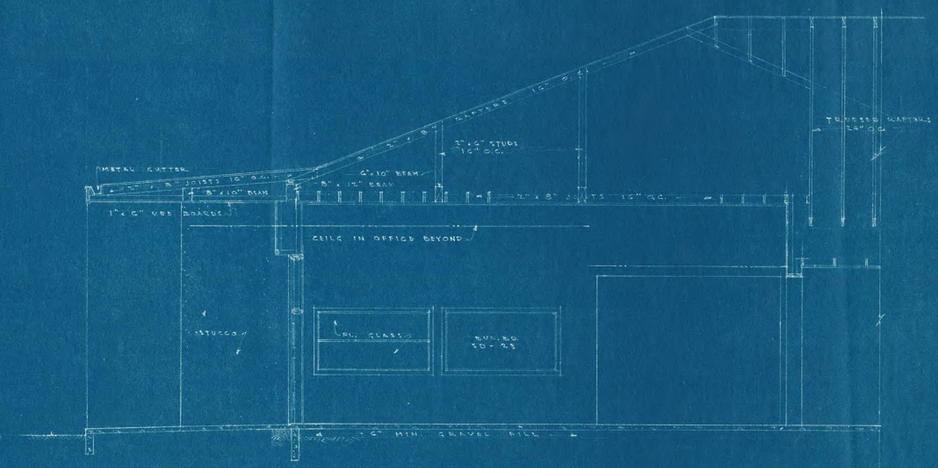

S E C T I O N S-5
SCALE: 1/4" = 1'-0"

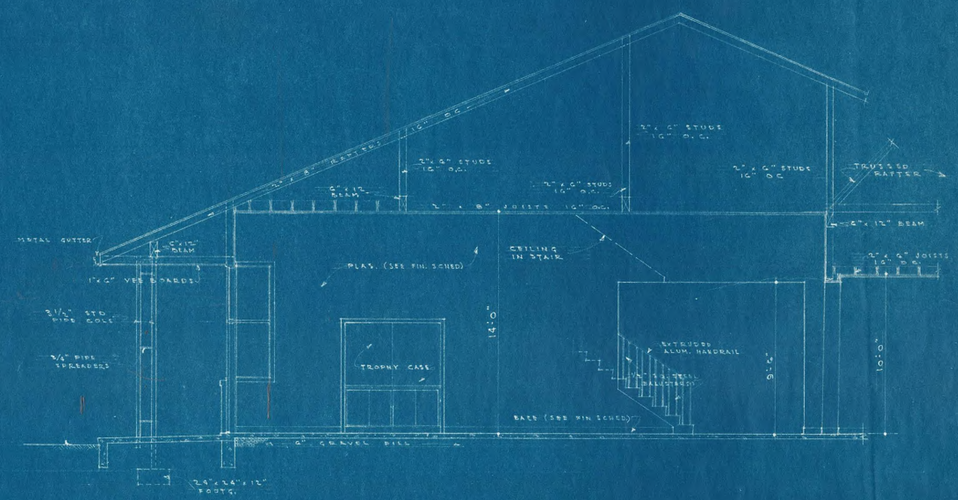

S E C T I O N S-6
SCALE: 1/4" = 1'-0"

REVISED	SECTIONS	
	UNION HIGH SCHOOL DISTRICT 13	
	DOUGLAS COUNTY, OREGON	
REDSPOT		
SCALE: NOTED	FREEMAN & HAYSLIP ASSOCIATED ARCHITECTS 304 POSTAL BLDG. PORTLAND, OREGON	14
COMM: 45 + 51		
DRAWN BY: RHC		
DATE: 3		

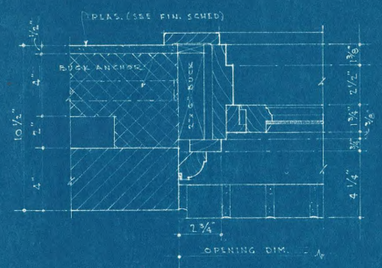

SECTION W-17
SCALE: 3" = 1'-0"

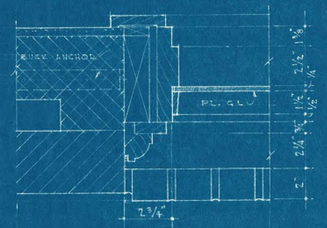

SECTION W-18
SCALE: 3" = 1'-0"

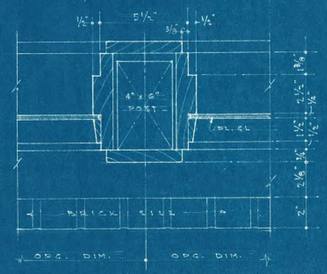

SECTION W-19
SCALE: 3" = 1'-0"

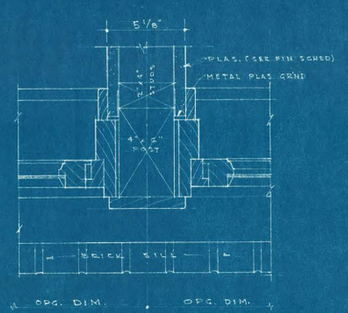

SECTION W-20
SCALE: 3" = 1'-0"

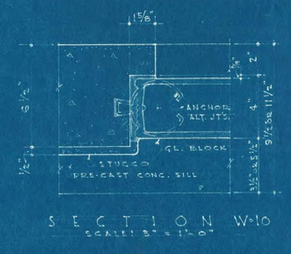

SECTION W-10
SCALE: 3" = 1'-0"

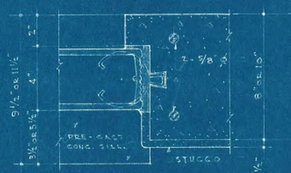

SECTION W-11
SCALE: 3" = 1'-0"

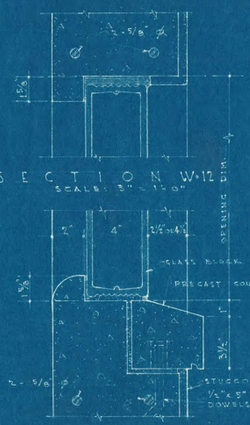

SECTION W-12
SCALE: 3" = 1'-0"

SECTION W-13
SCALE: 3" = 1'-0"

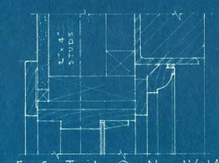

SECTION W-14
SCALE: 3" = 1'-0"

SECTION W-15
SCALE: 3" = 1'-0"

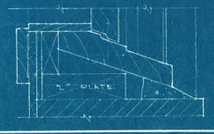

SECTION W-16
SCALE: 3" = 1'-0"

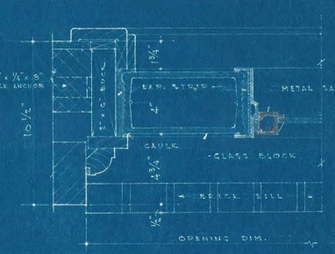

SECTION W-1
SCALE: 3" = 1'-0"

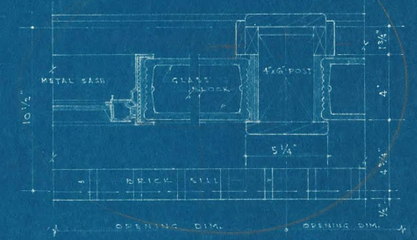

SECTION W-2
SCALE: 3" = 1'-0"

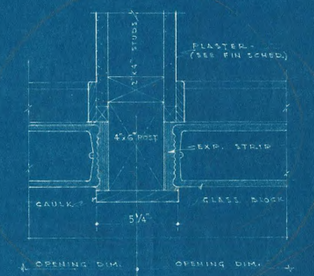

SECTION W-3
SCALE: 3" = 1'-0"

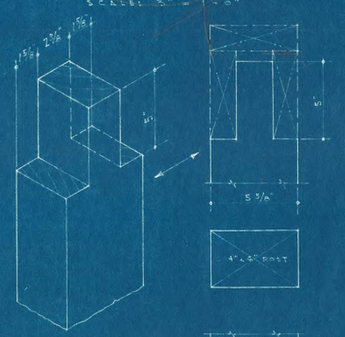

MULLION POST DETAIL
SCALE: 3" = 1'-0"

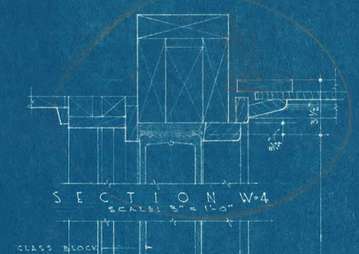

SECTION W-4
SCALE: 3" = 1'-0"

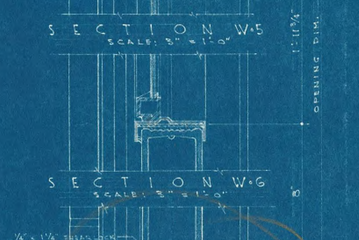

SECTION W-5
SCALE: 3" = 1'-0"

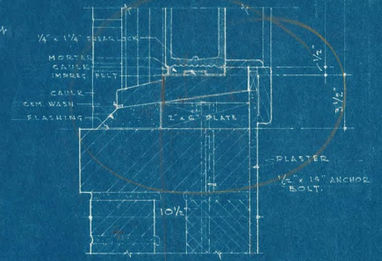

SECTION W-6
SCALE: 3" = 1'-0"

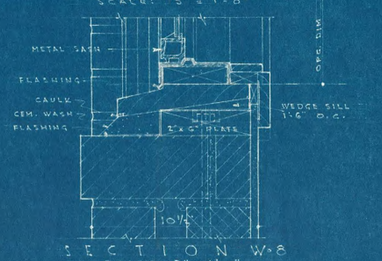

SECTION W-7
SCALE: 3" = 1'-0"

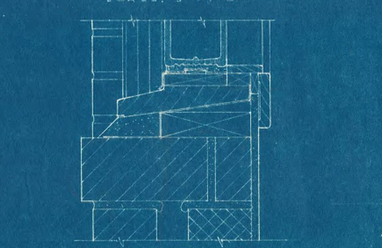

SECTION W-8
SCALE: 3" = 1'-0"

SECTION W-9
SCALE: 3" = 1'-0"

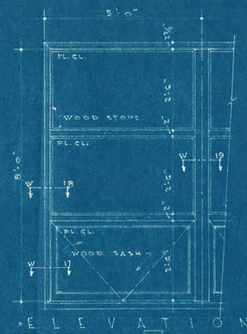

ELEVATION
WINDOW 15
SCALE: 1/2" = 1'-0"
WE-7

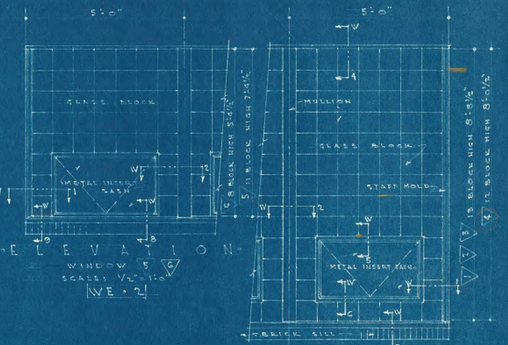

ELEVATION
WINDOW 5
SCALE: 1/2" = 1'-0"
WE-2

ELEVATION
WINDOWS 1 2 3 4
SCALE: 1/2" = 1'-0"
WE-1

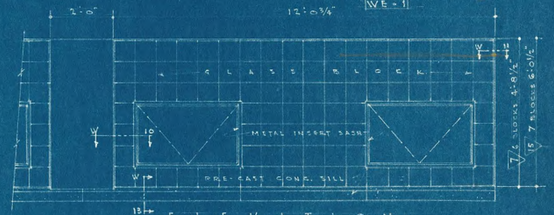

ELEVATION
WINDOWS 7 16
SCALE: 1/2" = 1'-0"
WE-3

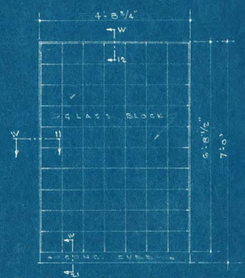

ELEVATION
WINDOW 8
SCALE: 1/2" = 1'-0"
WE-5

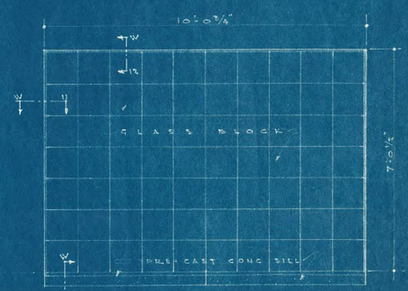

ELEVATION
WINDOW 14
SCALE: 1/2" = 1'-0"
WE-6

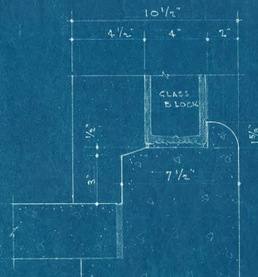

SECTION W-21
SCALE: 3" = 1'-0"

REVISED	WINDOW DETAILS UNION HIGH SCHOOL DISTRICT 12 DOUGLAS COUNTY REEDSPORT OREGON	
SCALE: NOTED CONN: EE-EM DRAWN BY: DHC DATE: 3-17-99	FREEMAN & HAYSLIP ASSOCIATED ARCHITECTS 304 POSTAL BLDG. PORTLAND, OREGON	16

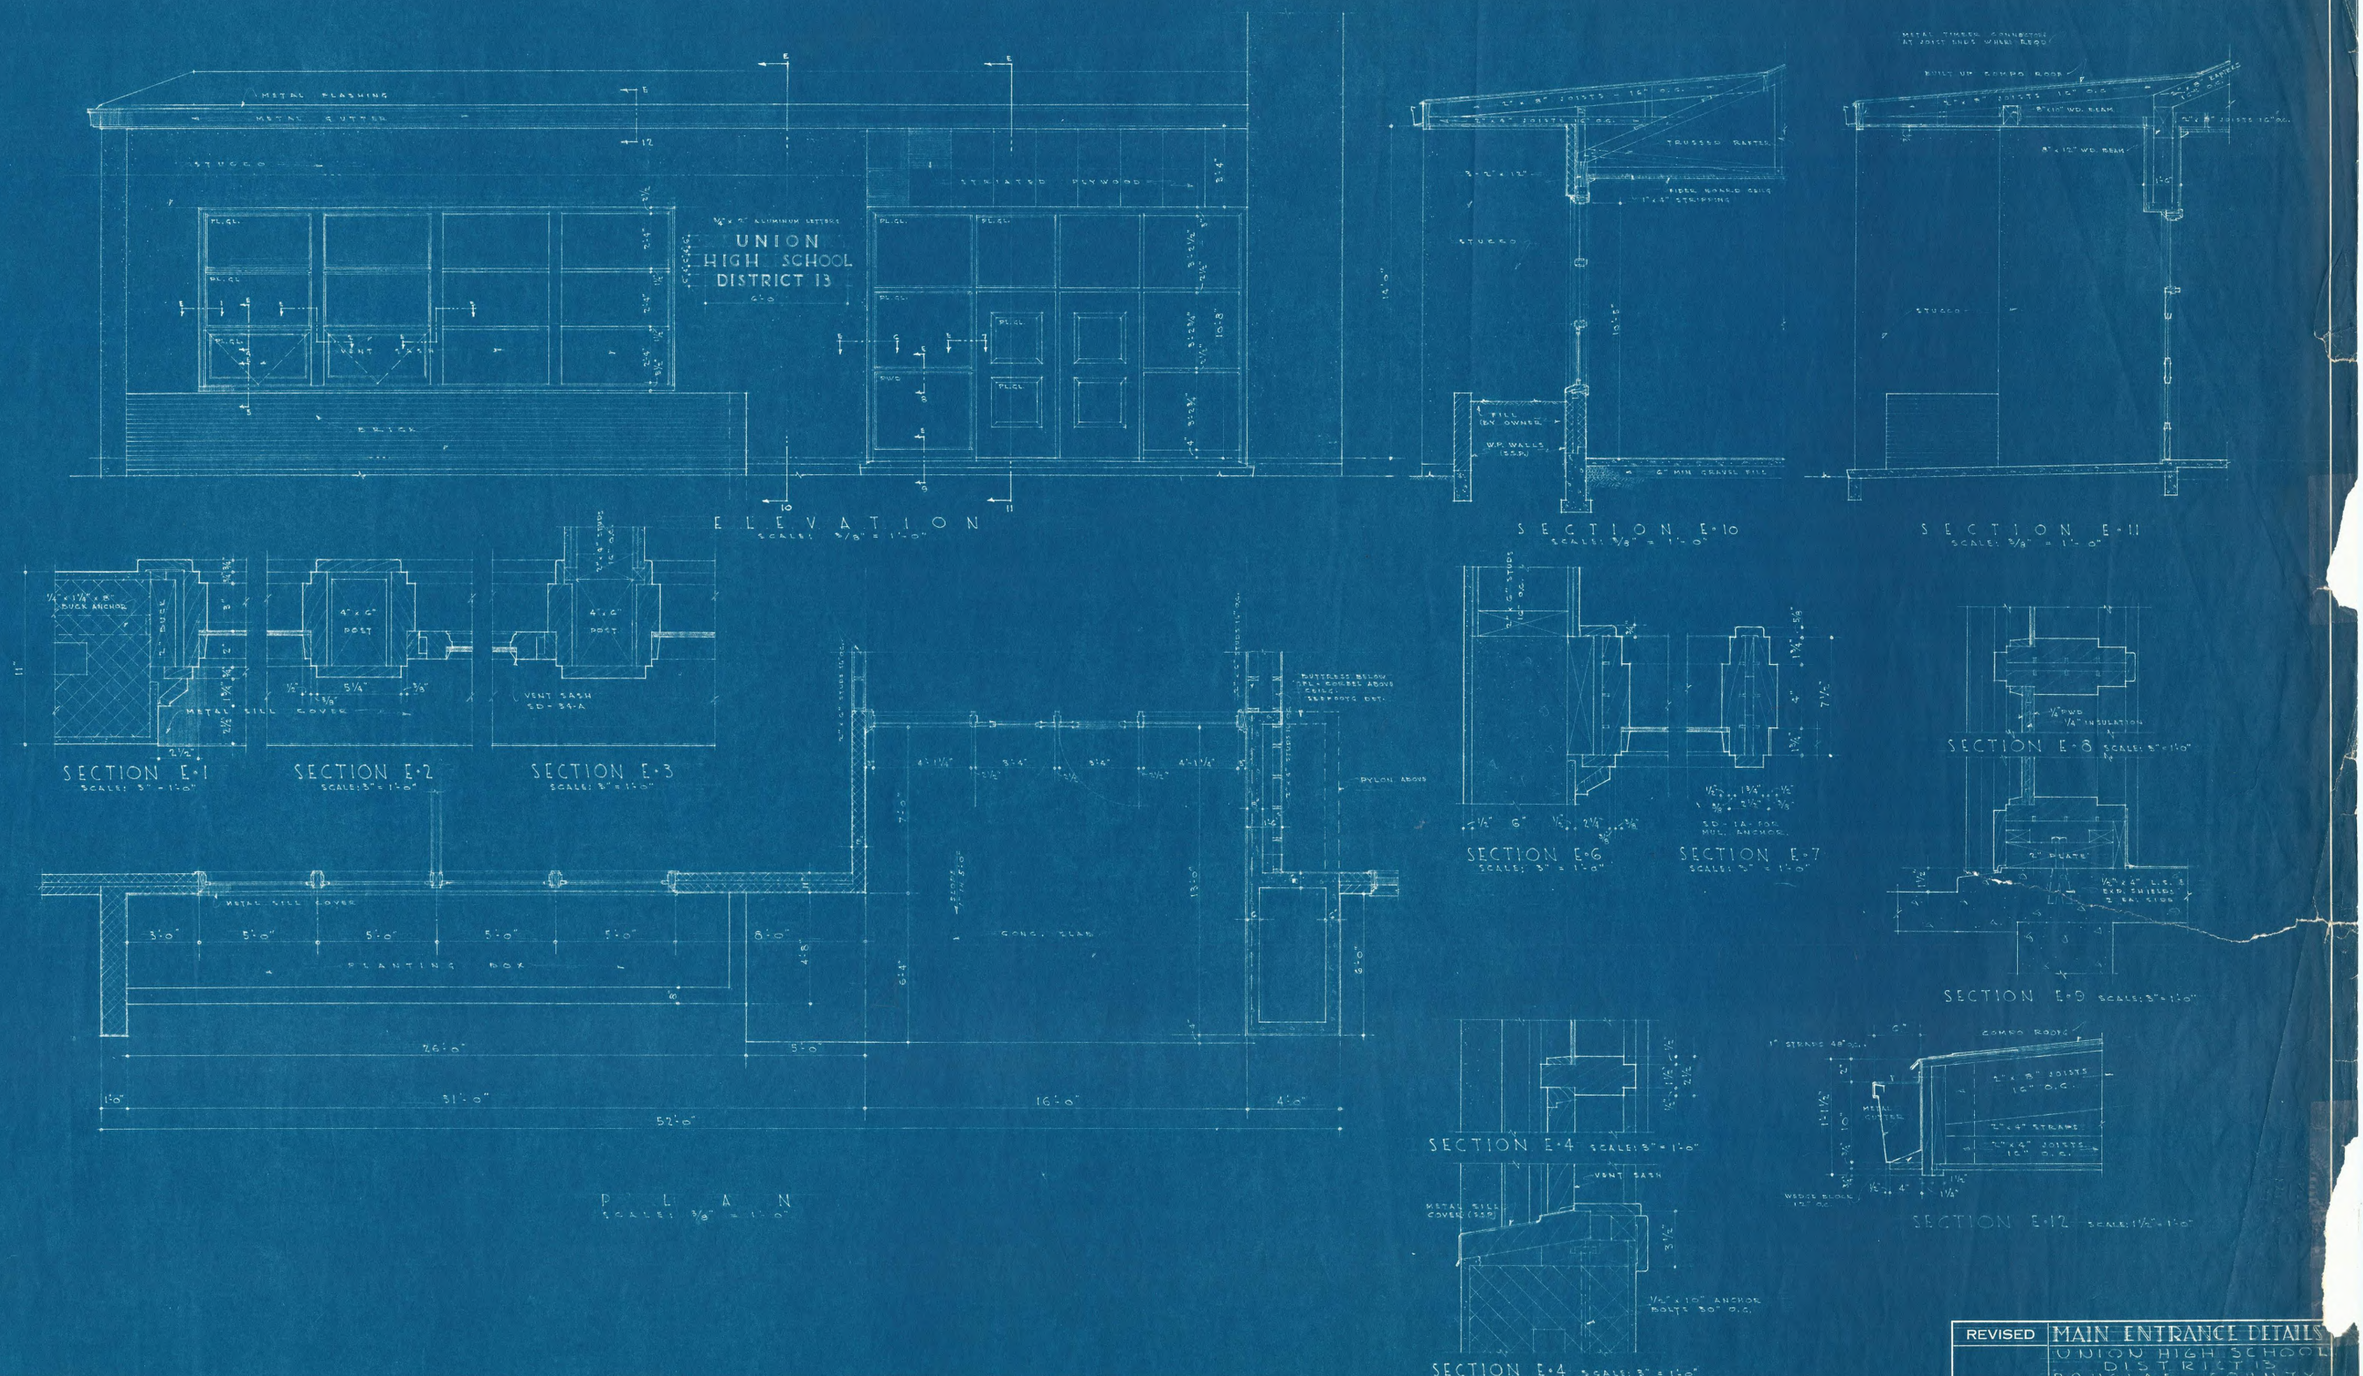

REVISED	MAIN ENTRANCE DETAILS
	UNION HIGH SCHOOL DISTRICT 13
	DOUGLAS COUNTY, REEDSPORT OREGON
SCALE:	FREEMAN & HAYSLIP ASSOCIATED ARCHITECTS 304 POSTAL BLDG. PORTLAND, OREGON
COMM. 45-31	
DRAWN BY: E.H.G.	
DATE: 5-17-45	18

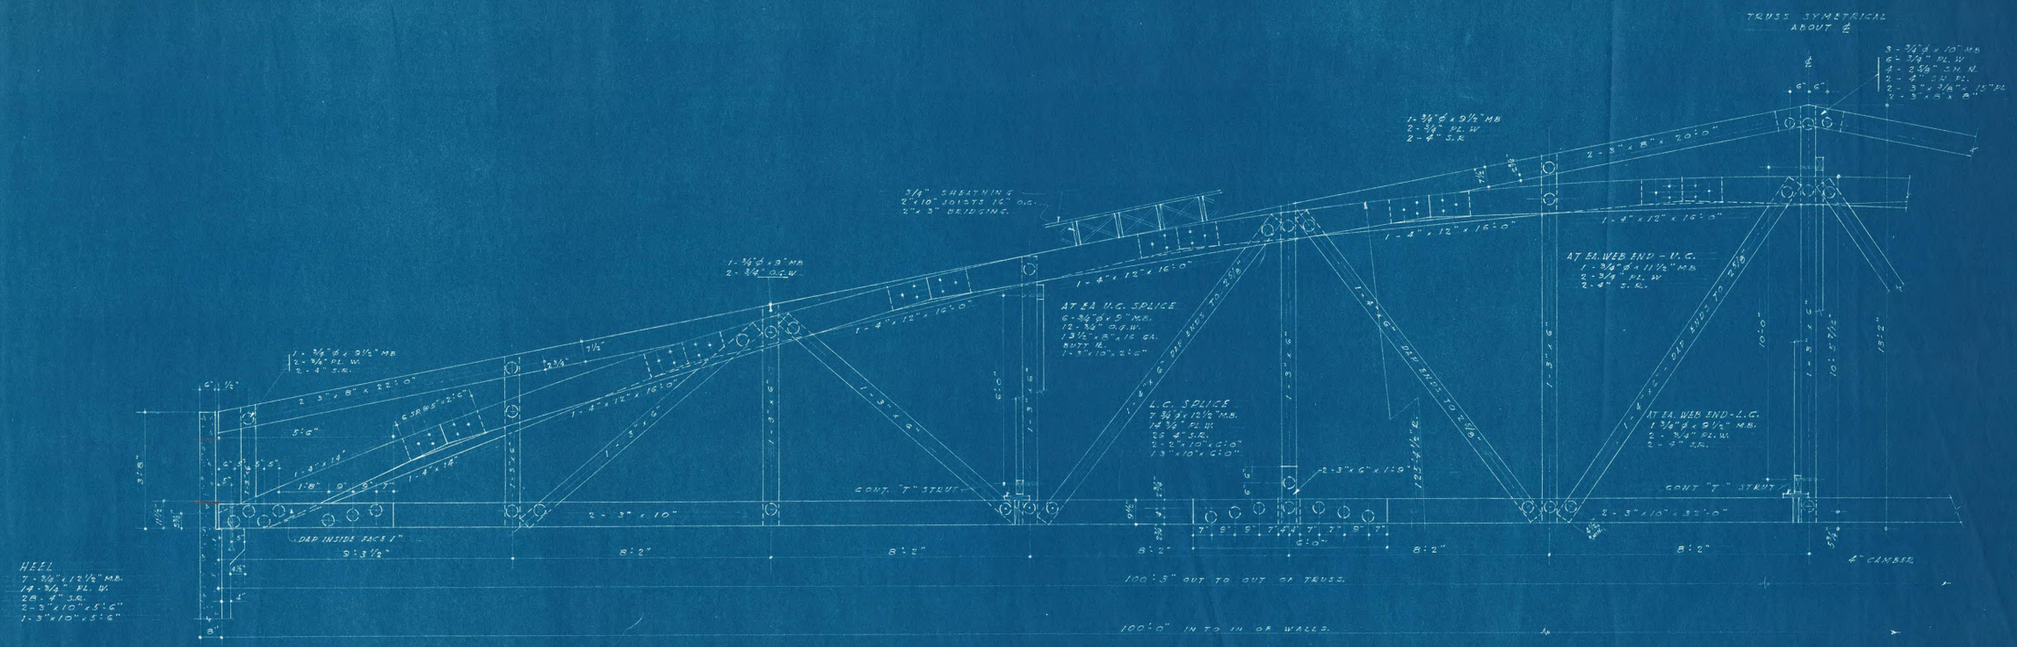

HALF ELEVATION - TRUSS "A"
SCALE: 1/2" = 1'-0"

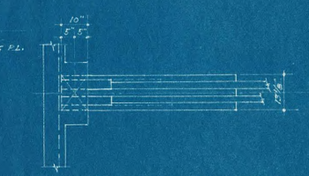

REFLECTED PLAN OF ANCHOR.

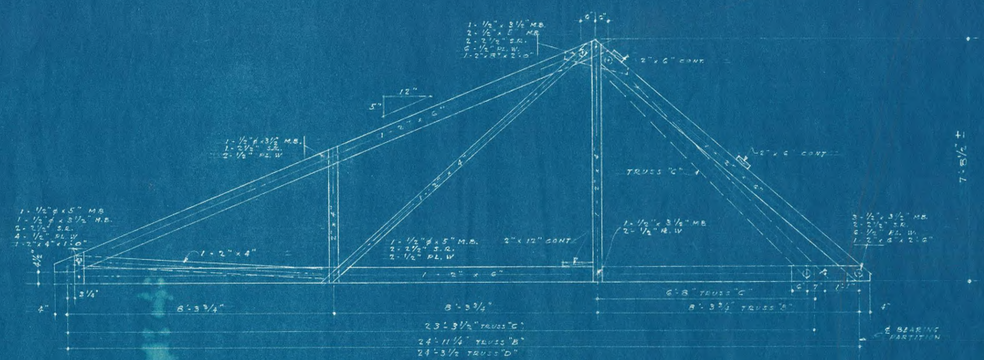

ELEVATION TRUSS B, C & D
SCALE: 1/2" = 1'-0"

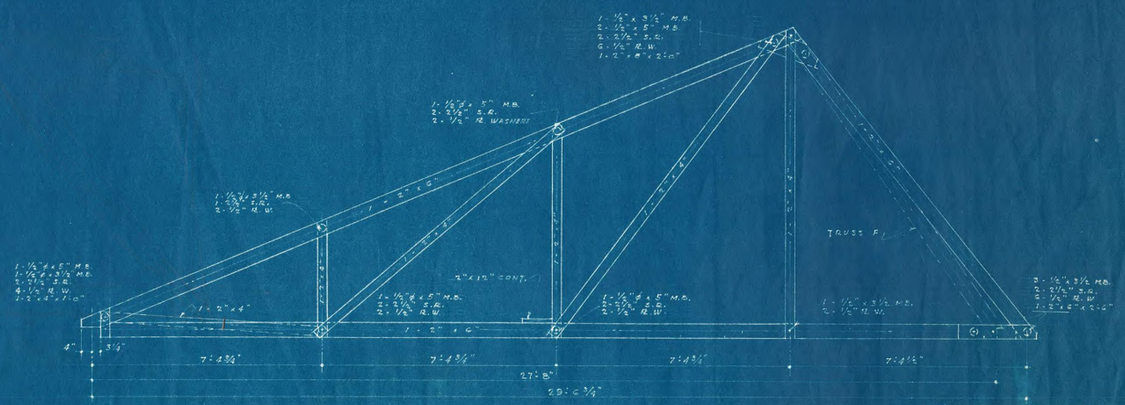

ELEVATION TRUSS E & F
SCALE: 1/2" = 1'-0"

REVISED	TRUSS DETAILS
	UNION HIGH SCHOOL DISTRICT NO. 19 DOUGLAS COUNTY OREGON
SCALE: 1/2" = 1'-0"	FREEMAN & HAYSLIP ASSOCIATED ARCHITECTS 304 POSTAL BLDG. PORTLAND, OREGON
COMM. NO. 45-231	
DRAWN BY: E.W.G.	
DATE: 5-17-49	20

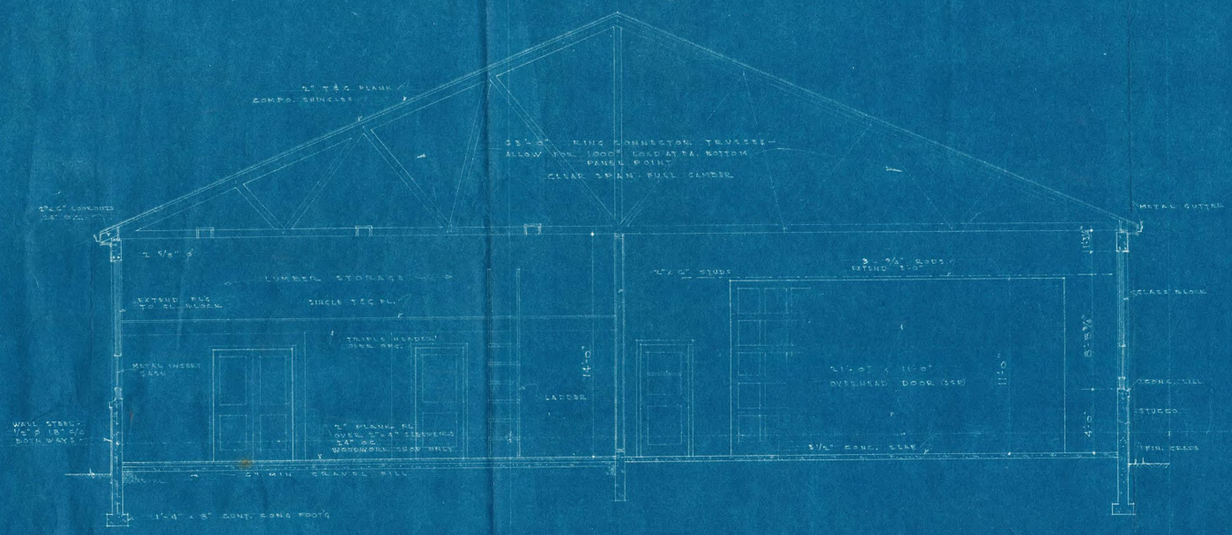

SECTION SS-1
SCALE: 1/4" = 1'-0"

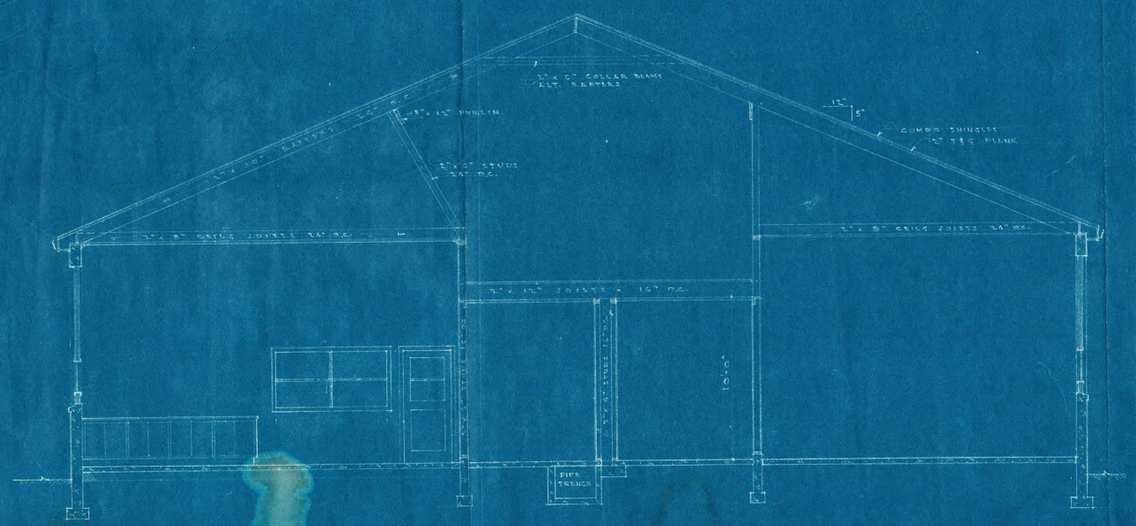

SECTION SS-2
SCALE: 1/4" = 1'-0"

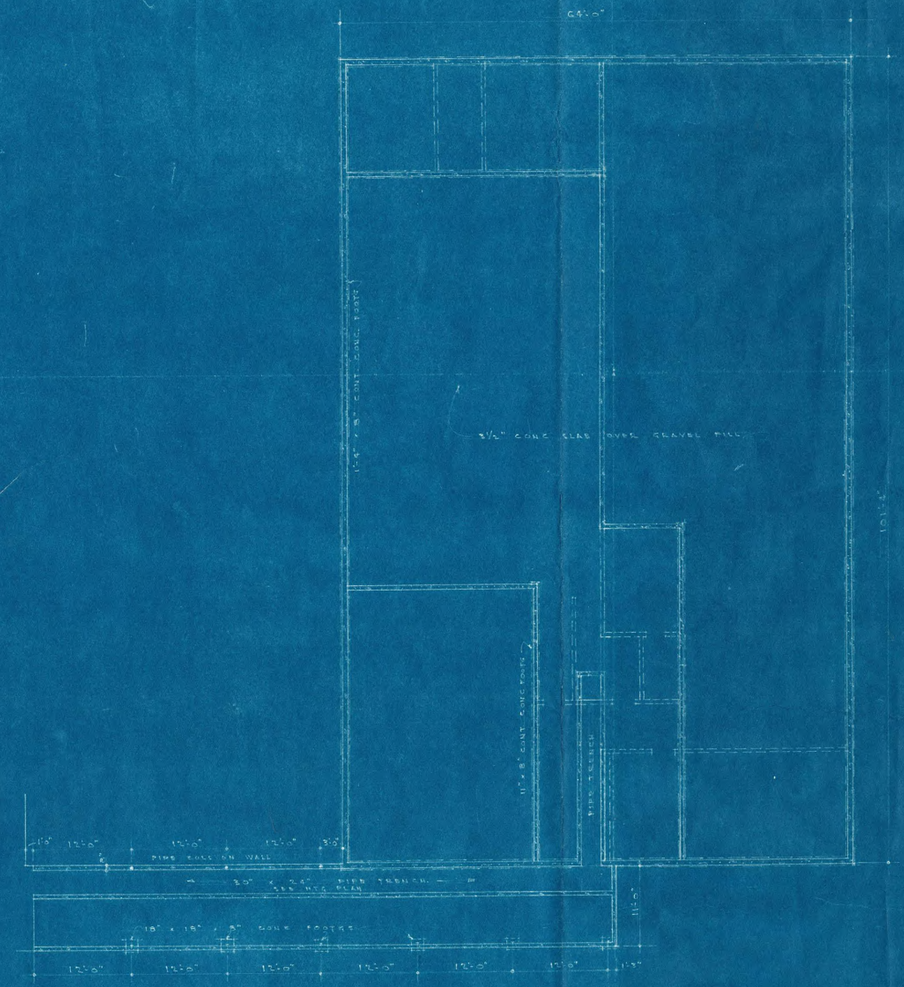

FOUNDATION PLAN
SCALE: 1/8" = 1'-0"

REVISED

SHOP

UNION HIGH SCHOOL DISTRICT 13
DOUGLAS COUNTY
REEDSPORT OREGON

SCALE: 1/4" = 1'-0"
COMM. 45-51
DRAWN BY: C.H.S.
DATE: 3-17-49

FREEMAN & HAYSLIP
ASSOCIATED ARCHITECTS
304 POSTAL BLDG.
PORTLAND, OREGON

21